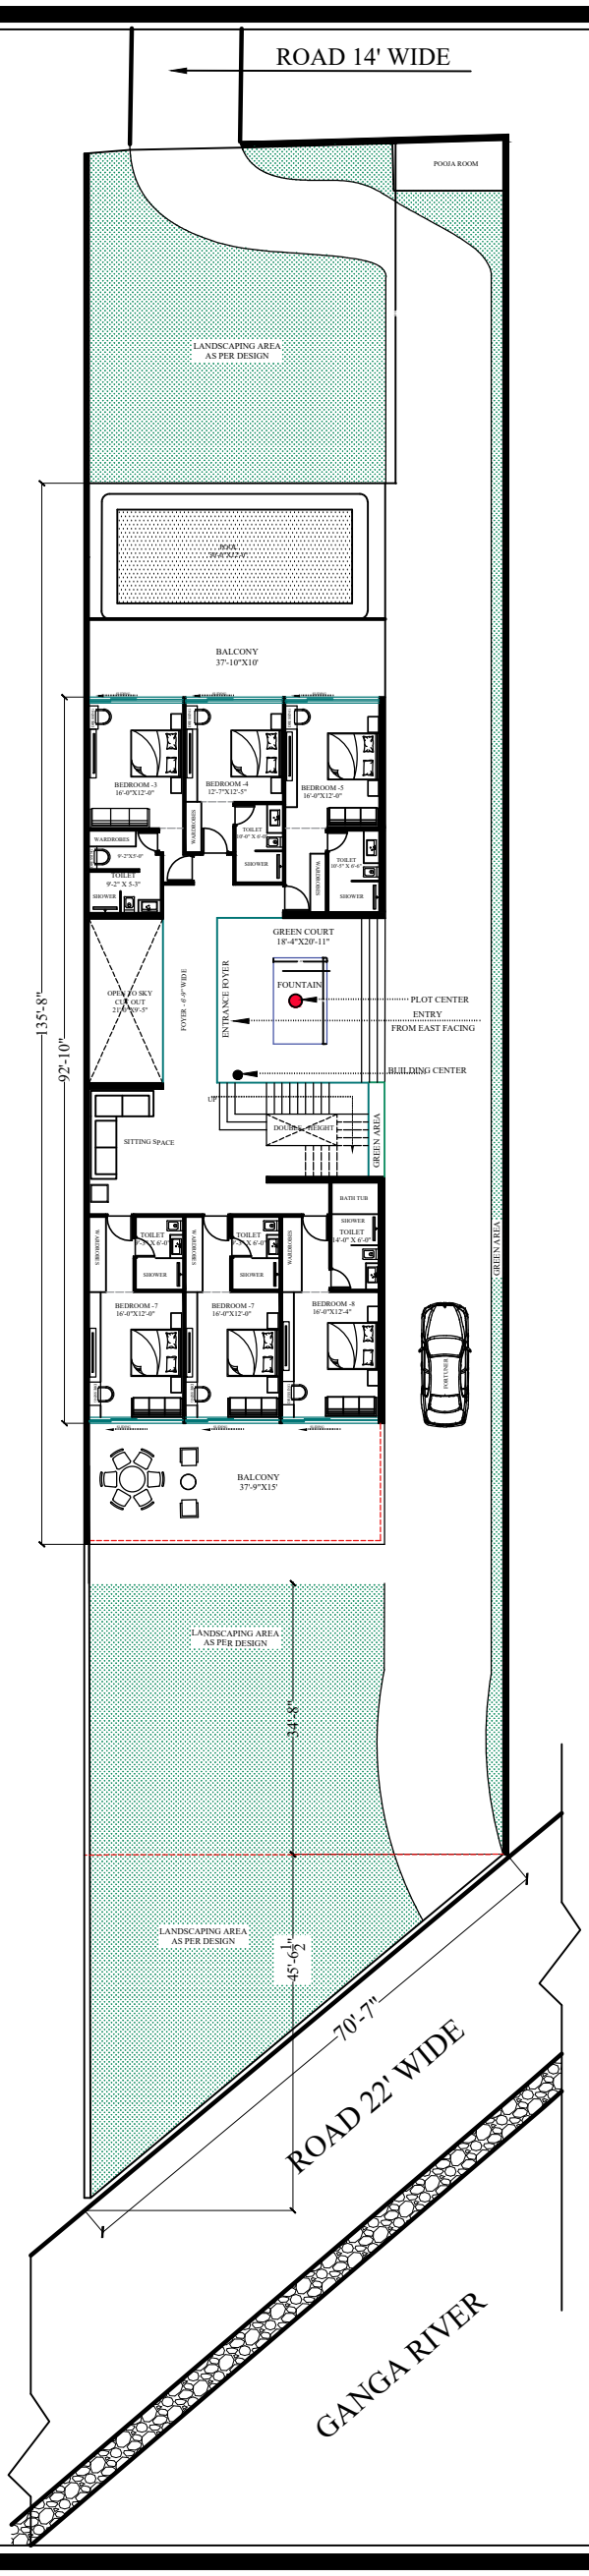


## NOTES :

1. THIS DRAWING IS THE PROPERTY OF THE ARCHITECTS. NO PORTION MAY BE USED OR REPRODUCED WITHOUT THEIR WRITTEN PERMISSION.
2. ALL DIMENSIONS ARE TO BE VERIFIED ON THE SITE BY THE CONTRACTOR. ANY DISCREPANCIES ARE TO BE REPORTED TO THE DESIGNERS IMMEDIATELY.
3. THIS DRAWING IS TO BE READ IN CONJUGATION WITH THE DESIGNERS SPECIFICATIONS AND CONDITIONS OF CONTRACT.
4. DRAWINGS NOT SHOWING THE LATEST REVISIONS TO BE CANCELED.
5. ALL DIMENSIONS ARE TO BE READ, NOT SCALED.
6. ALL INDICATED LEVELS ARE FINISHED LEVELS.

## CLIENT :

Mr. .....

## DRAWING TITLE :

**CONCEPTUAL**

1ST. FLOOR PLAN

**PROPOSED DRAWING**

**NOT FOR CONSTRUCTION**

DATE - 28 SEPTEMBER, 2022

| REVISIONS | DATE OF ISSUE |
|---|---|
| 01 | |
| 02 | |
| 03 | |
| 04 | |
| | |

## NORTH :

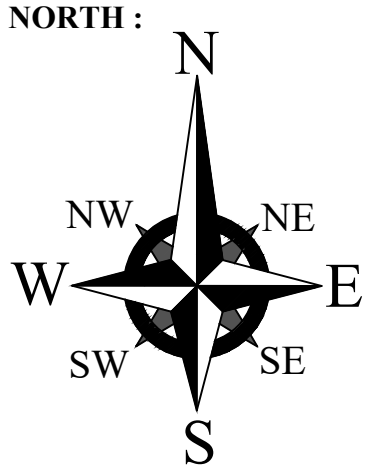


N.T.S

## ARCHITECTS :